NAME OF WORK :- PROVIDING AND LAYING HDPE WATERLINE IN MUTHYALANAGAR.

BLOCK-2 in J.P. PARK WARD NO 17.

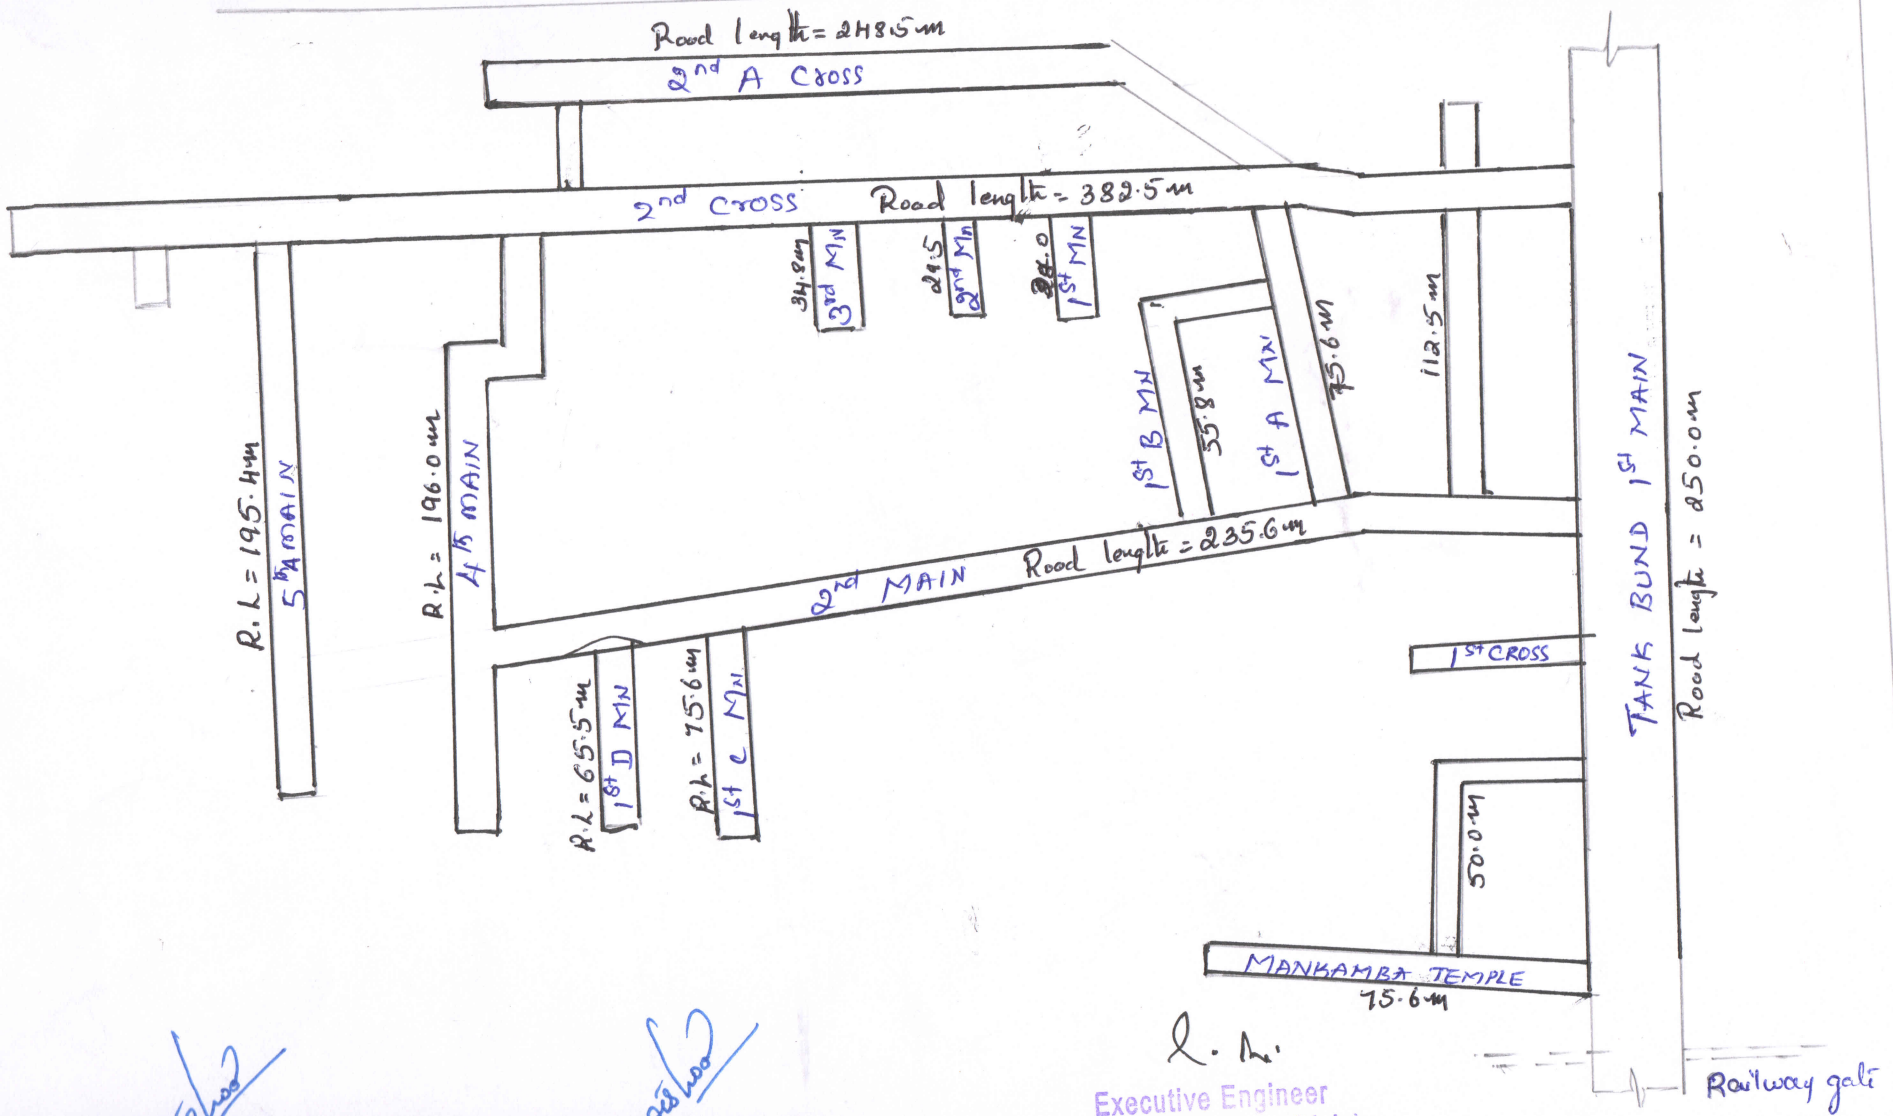

Asst. Executive Engineer
Yeshwanthpura Sub-Division
Bruhat Bangalore Mahanagara Palike

Executive Engineer
Rajarajeshwarinagar Division
Bruhat Bangalore Mahanagara Palike
Bangalore - 560 0[illegible]